FILE PATH - P:\GBBM\Hand T\CS\Projects\5153307 - MTC_EZCOP Phase 2\20_CAD\01_Drgs\01_Highways\CA-02700-16 BCC OBC Scheme Plan.dwg

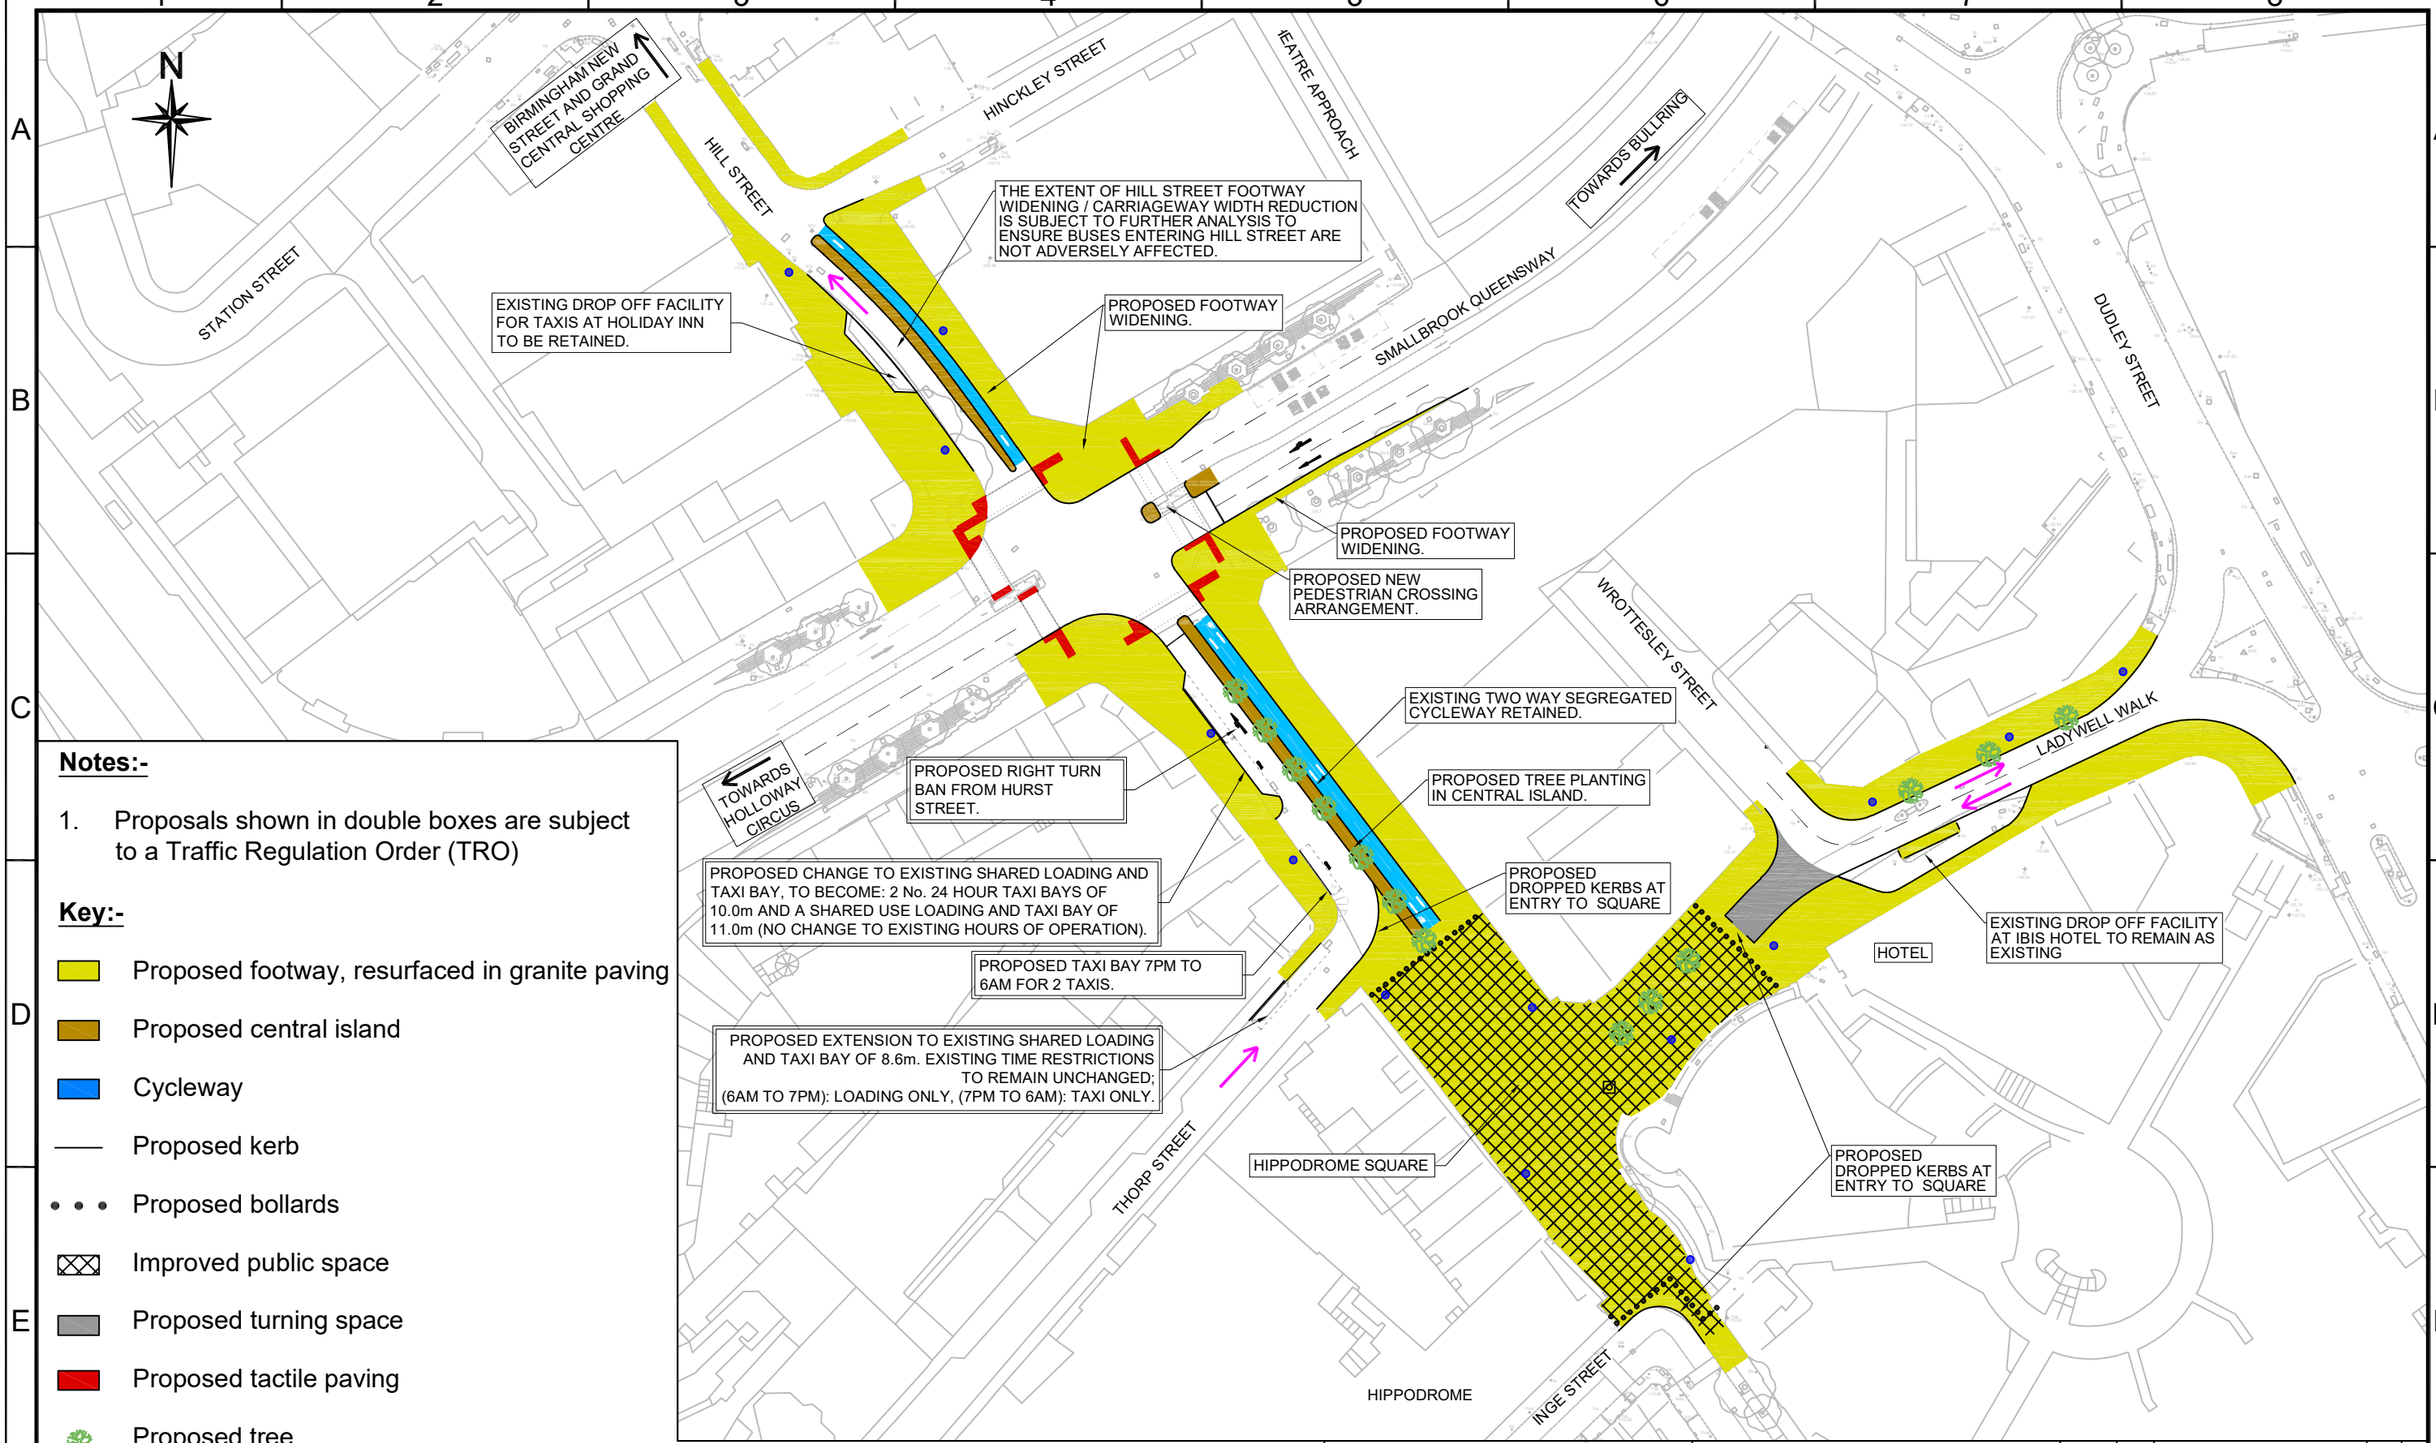


**Notes:-**

1. Proposals shown in double boxes are subject to a Traffic Regulation Order (TRO)

**Key:-**

- Proposed footway, resurfaced in granite paving
- Proposed central island
- Cycleway
- Proposed kerb
- Proposed bollards
- Improved public space
- Proposed turning space
- Proposed tactile paving
- Proposed tree
- Existing road markings
- Proposed road markings
- Proposed lighting column
- Existing direction of traffic flow

Birmingham City Council
TRANSPORT AND CONNECTIVITY
1 LANCASTER CIRCUS, BIRMINGHAM, B4 7DQ

bsi. ISO 9001 Quality Management

This map is based upon Ordnance Survey material with the permission of Ordnance Survey on behalf of the Controller of Her Majesty's Stationery Office Crown copyright. Unauthorised reproduction infringes Crown copyright and may lead to prosecution or civil proceedings. B.C.C. Licence No 100021326 Date 2019

SCHEME: SOUTHSIDE PUBLIC REALM IMPROVEMENT SCHEME

DRAWING: SCHEME PLAN FOR OUTLINE BUSINESS CASE

| DATE | REV. | REVISIONS | DRN | PM |
|---|---|---|---|---|
| | | | | |

| DRAWN | DESIGNER | PM | REVISION |
|---|---|---|---|
| PW 26/02/20 | PW 26/02/20 | WL 27/02/20 | - |

DRAWING STATUS: GENERAL

SCALE: 1:1000

DWG. No: CA-02700-16

A3