
FILE PATH - X:\Commissions\CA-02711 Battery Way\4.0 Drawings\03. Approved Drawings\G_CA-02711_S1_032 RevA Open Space Dispose.dwg

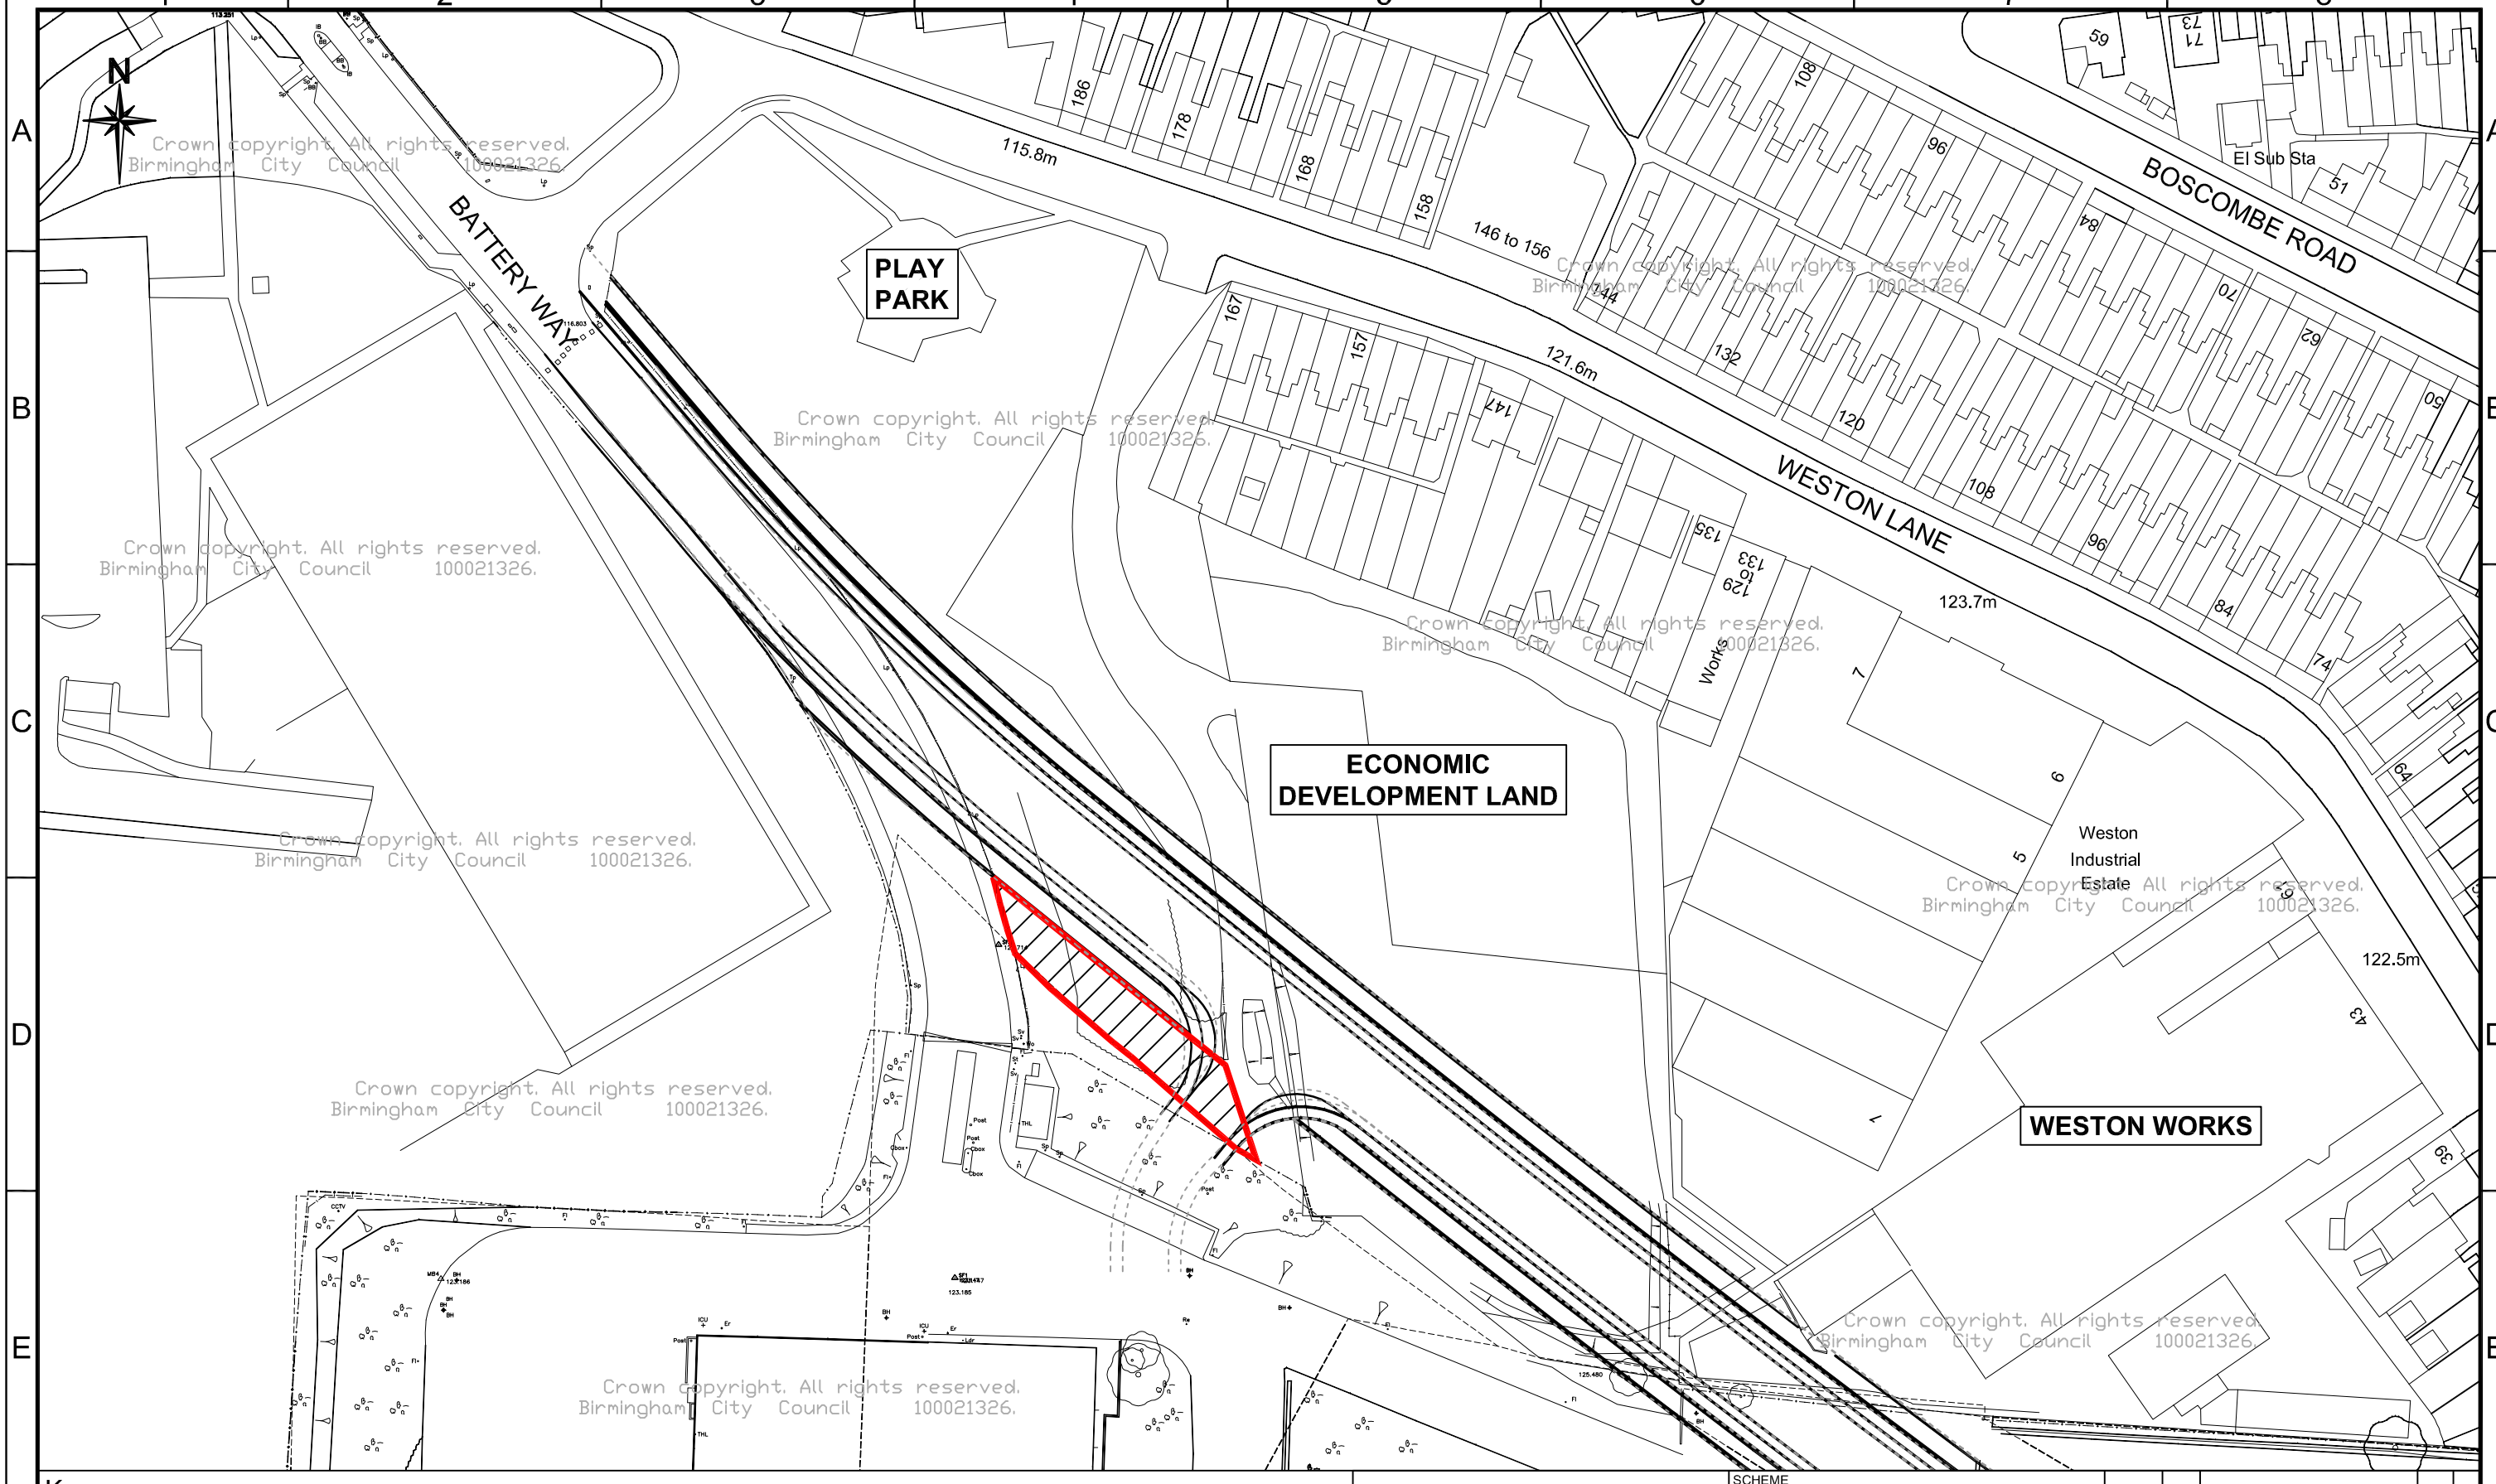

Key :-

- Birmingham City Council's proposed highway alignment
- Complete Design Partnership's proposed highway alignment
- Open space land to be permanently disposed of = 410m²

Birmingham City Council

ANNE SHAW
ACTING ASSISTANT DIRECTOR
TRANSPORTATION AND CONNECTIVITY
1 LANCASTER CIRCUS
BIRMINGHAM B4 7DQ

ISO 9001 Quality Management

ICE award winner — ICE West Midlands Annual Awards

This map is based upon Ordnance Survey material with the permission of Ordnance Survey on behalf of the Controller of Her Majesty's Stationery Office Crown copyright. Unauthorised reproduction infringes Crown copyright and may lead to prosecution or civil proceedings. B.C.C. Licence No 100021326 Date 2016

SCHEME: BATTERY WAY

DRAWING: OPEN SPACE LAND TO BE PERMANENTLY DISPOSED OF

DATE	REV.	REVISIONS	DRN	PM
08/03/16	A	BOUNDARY ADJUSTED	DH	EB

DRAWN	DESIGNER	PM	REVISION
DH 07/12/15	EB 08/12/15	EB 08/12/15	A

DRAWING STATUS: GENERAL

SCALE: 1:1000

DWG. No: CA-02711_S1_032

A3