# L03/1

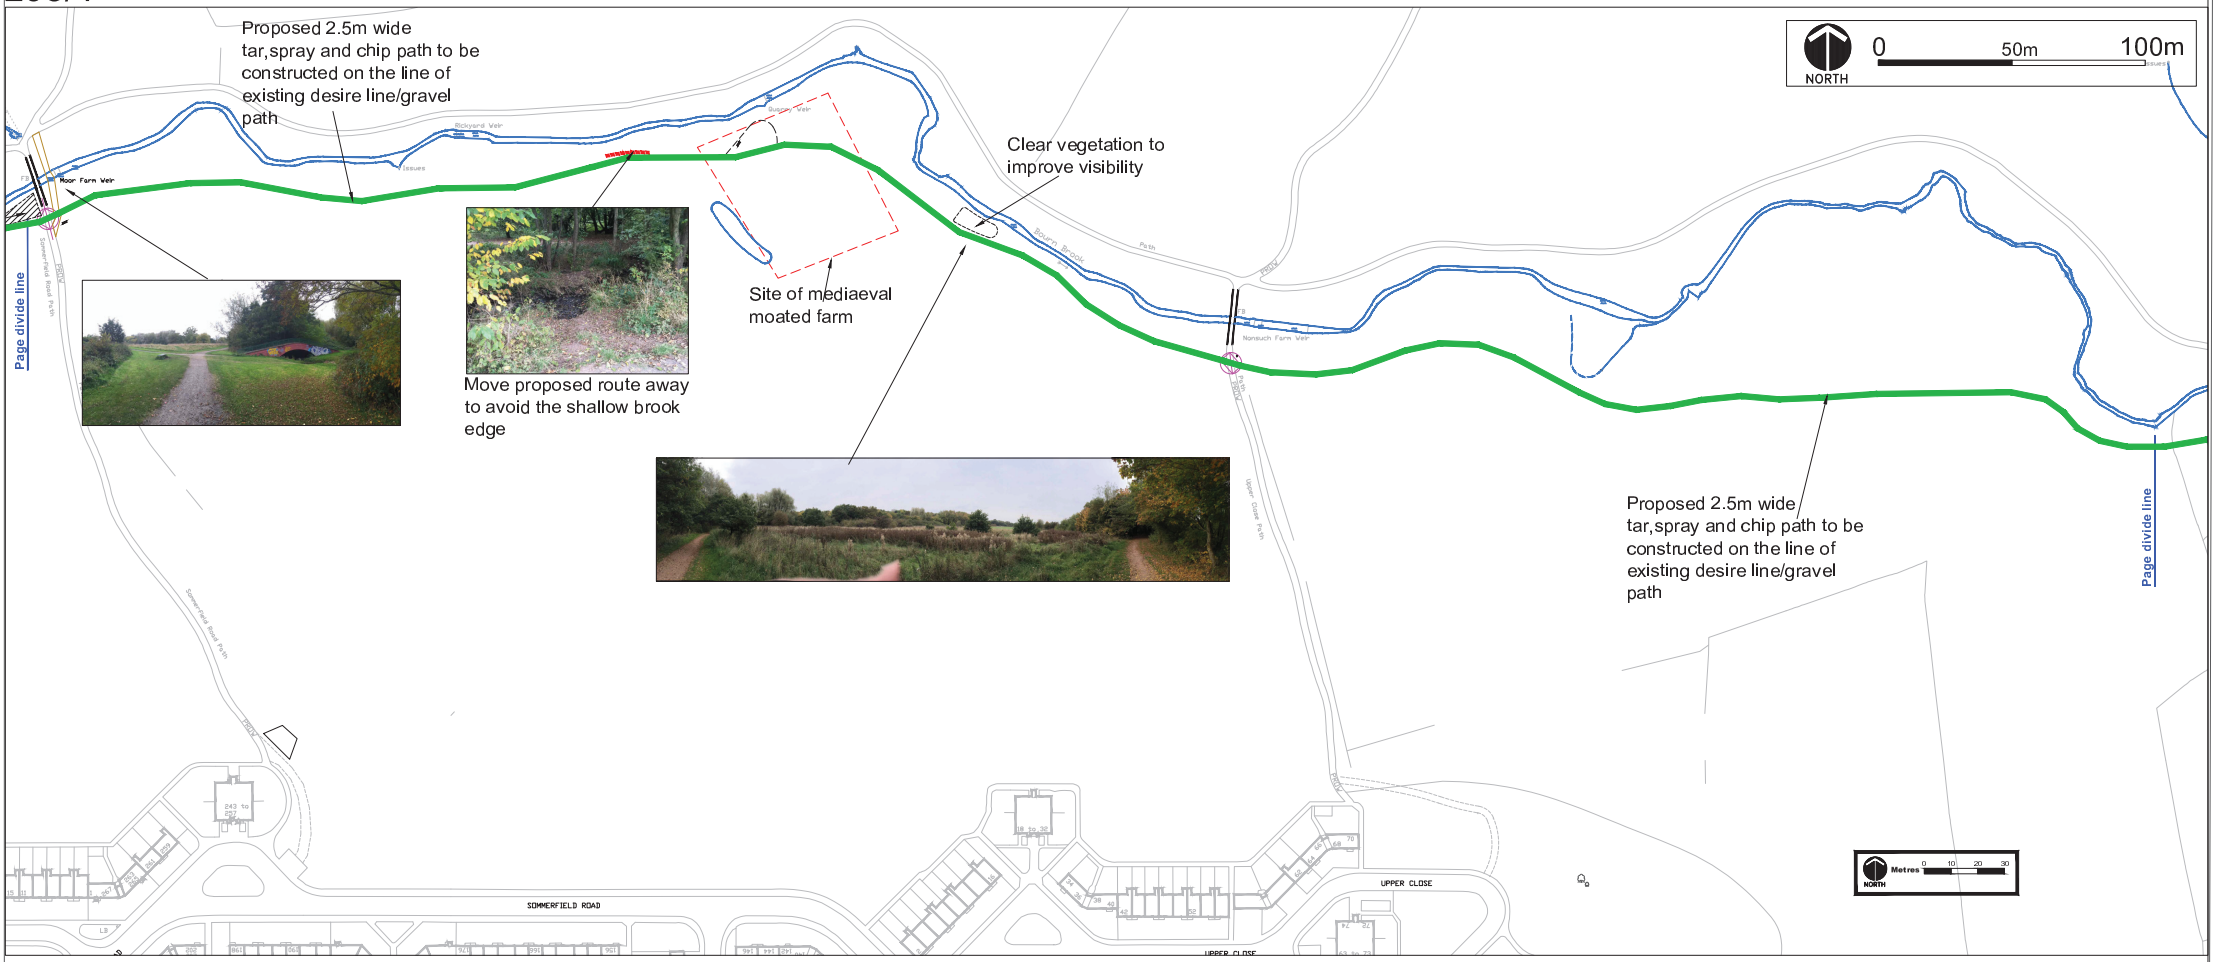

# L03/2

BIRMINGHAM CYCLE REVOLUTION

The Landscape Practice Group
Birmingham City Council
P.O. Box 16867
1 Lancaster Circus
Queensway, Birmingham B4 7DJ
T: 0121 3035366
E: lpg@birmingham.gov.uk

Client: BIRMINGHAM CITY COUNCIL

Project: BCR3 WOODGATE VALLEY WALKING AND CYCLING ROUTE

Title: APPENDIX E2 - LAYOUT PLAN 2 OF 2

Drawing Number: 80291/LO3 - APPENDIX E2

Revision:

Paper: | Scale: | Drawn by: | Date: | Status:

0 50mm 100 mm

Do not scale from this drawing.

© Crown copyright. All rights reserved. © Ordnance Survey, supplied by Birmingham City Council 100021326 (2014). Bing Maps Hybrid © Microsoft Corporation. Contains Ordnance Survey data © Crown copyright and database rights 2014 and Crown Copyright © All rights reserved.