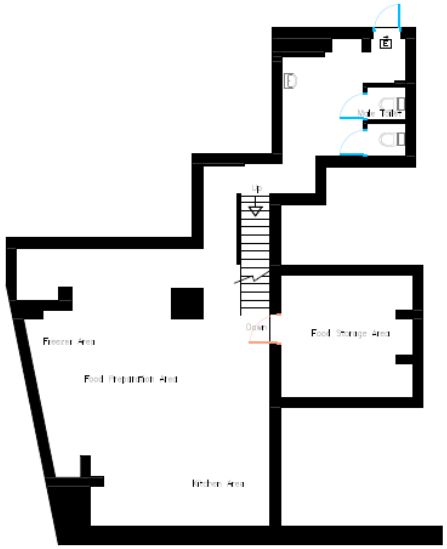

EXISTING BASEMENT FLOOR PLAN 1:50

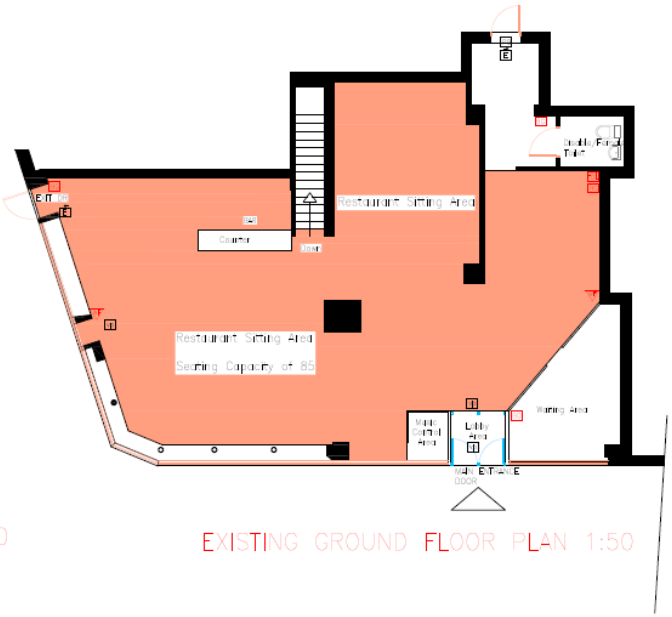

EXISTING GROUND FLOOR PLAN 1:50

Architects NDU (Design Architects) Ltd
Chartered Architects, Planners and Building Designers
28 Sally Wall, Scarborough, Barnsley, S75 1QF
Tel: 44 1226 815 448

Client's address:
THE FRIDAY HILL HOTEL & RESTAURANT
Friday Hill Street, Lundwood, Barnsley, S75 6LL

Drawing Title:
Existing Basement and Ground Floor Plan

Scale: 1:50
Date: March 2020
Drawn by: ABN

Job No: 1004
DWG No: 01