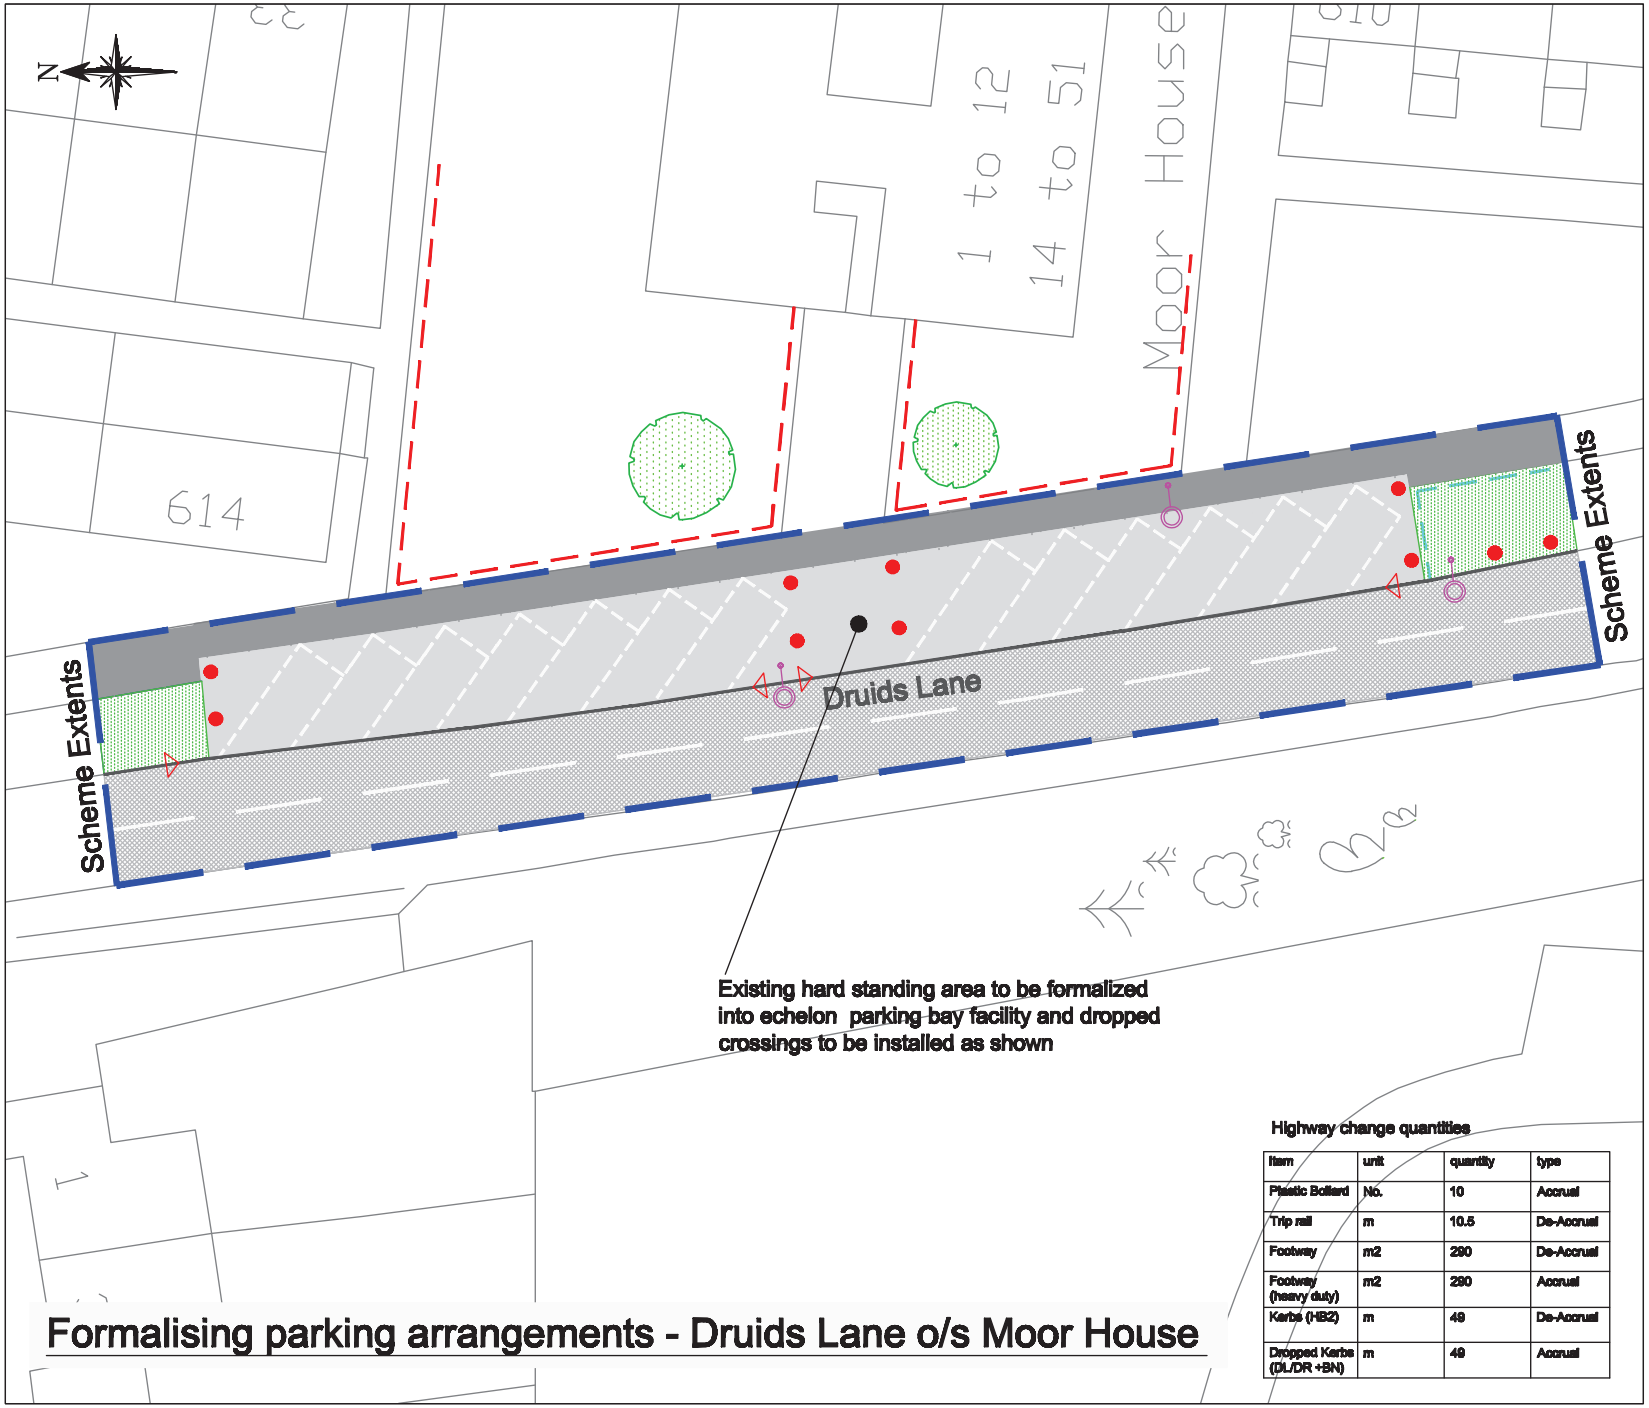

Formalising parking arrangements - Druids Lane o/s Moor House

Highway change quantities

item	unit	quantity	type
Plastic Bollard	No.	10	Accrual
Trip rail	m	10.5	De-Accrual
Footway	m2	290	De-Accrual
Footway (heavy duty)	m2	290	Accrual
Kerbs (HB2)	m	49	De-Accrual
Dropped Kerbs (DL/DR +BN)	m	49	Accrual

NOTES

Existing Footway
Existing Tree (off highway)
Existing Grass verge
Proposed plastic bollard
Heavy duty Footway
Existing Trip rail (off highway)
Existing Carriageway
Existing trip rail to be removed
Site boundary
Existing lighting column
Dropped kerb
Parking Bay

DATE	REV	REVISIONS	ENG.

Birmingham City Council
Highways

The Place Directorate

JOHN BLAKEMORE
DIRECTOR, HIGHWAYS & RESILIENCE
1 LANCASTER CIRCUS,
BIRMINGHAM B4 7DQ.

SCHEME

DRUIDS LANE
SELLY OAK DISTRICT
HLB

DRAWING

IMPROVED PARKING
SCHEME OUTSIDE
MOOR HOUSE

DRAFT FOR COMMENTS

SCALE 1:250		DRAWN LC
DATE 30.02.15	ENG. LC	APPROVED LC
FILE LOCATION		SHEET SIZE A3
DRAWING NO C/1263/001	SHEET 1	REV.