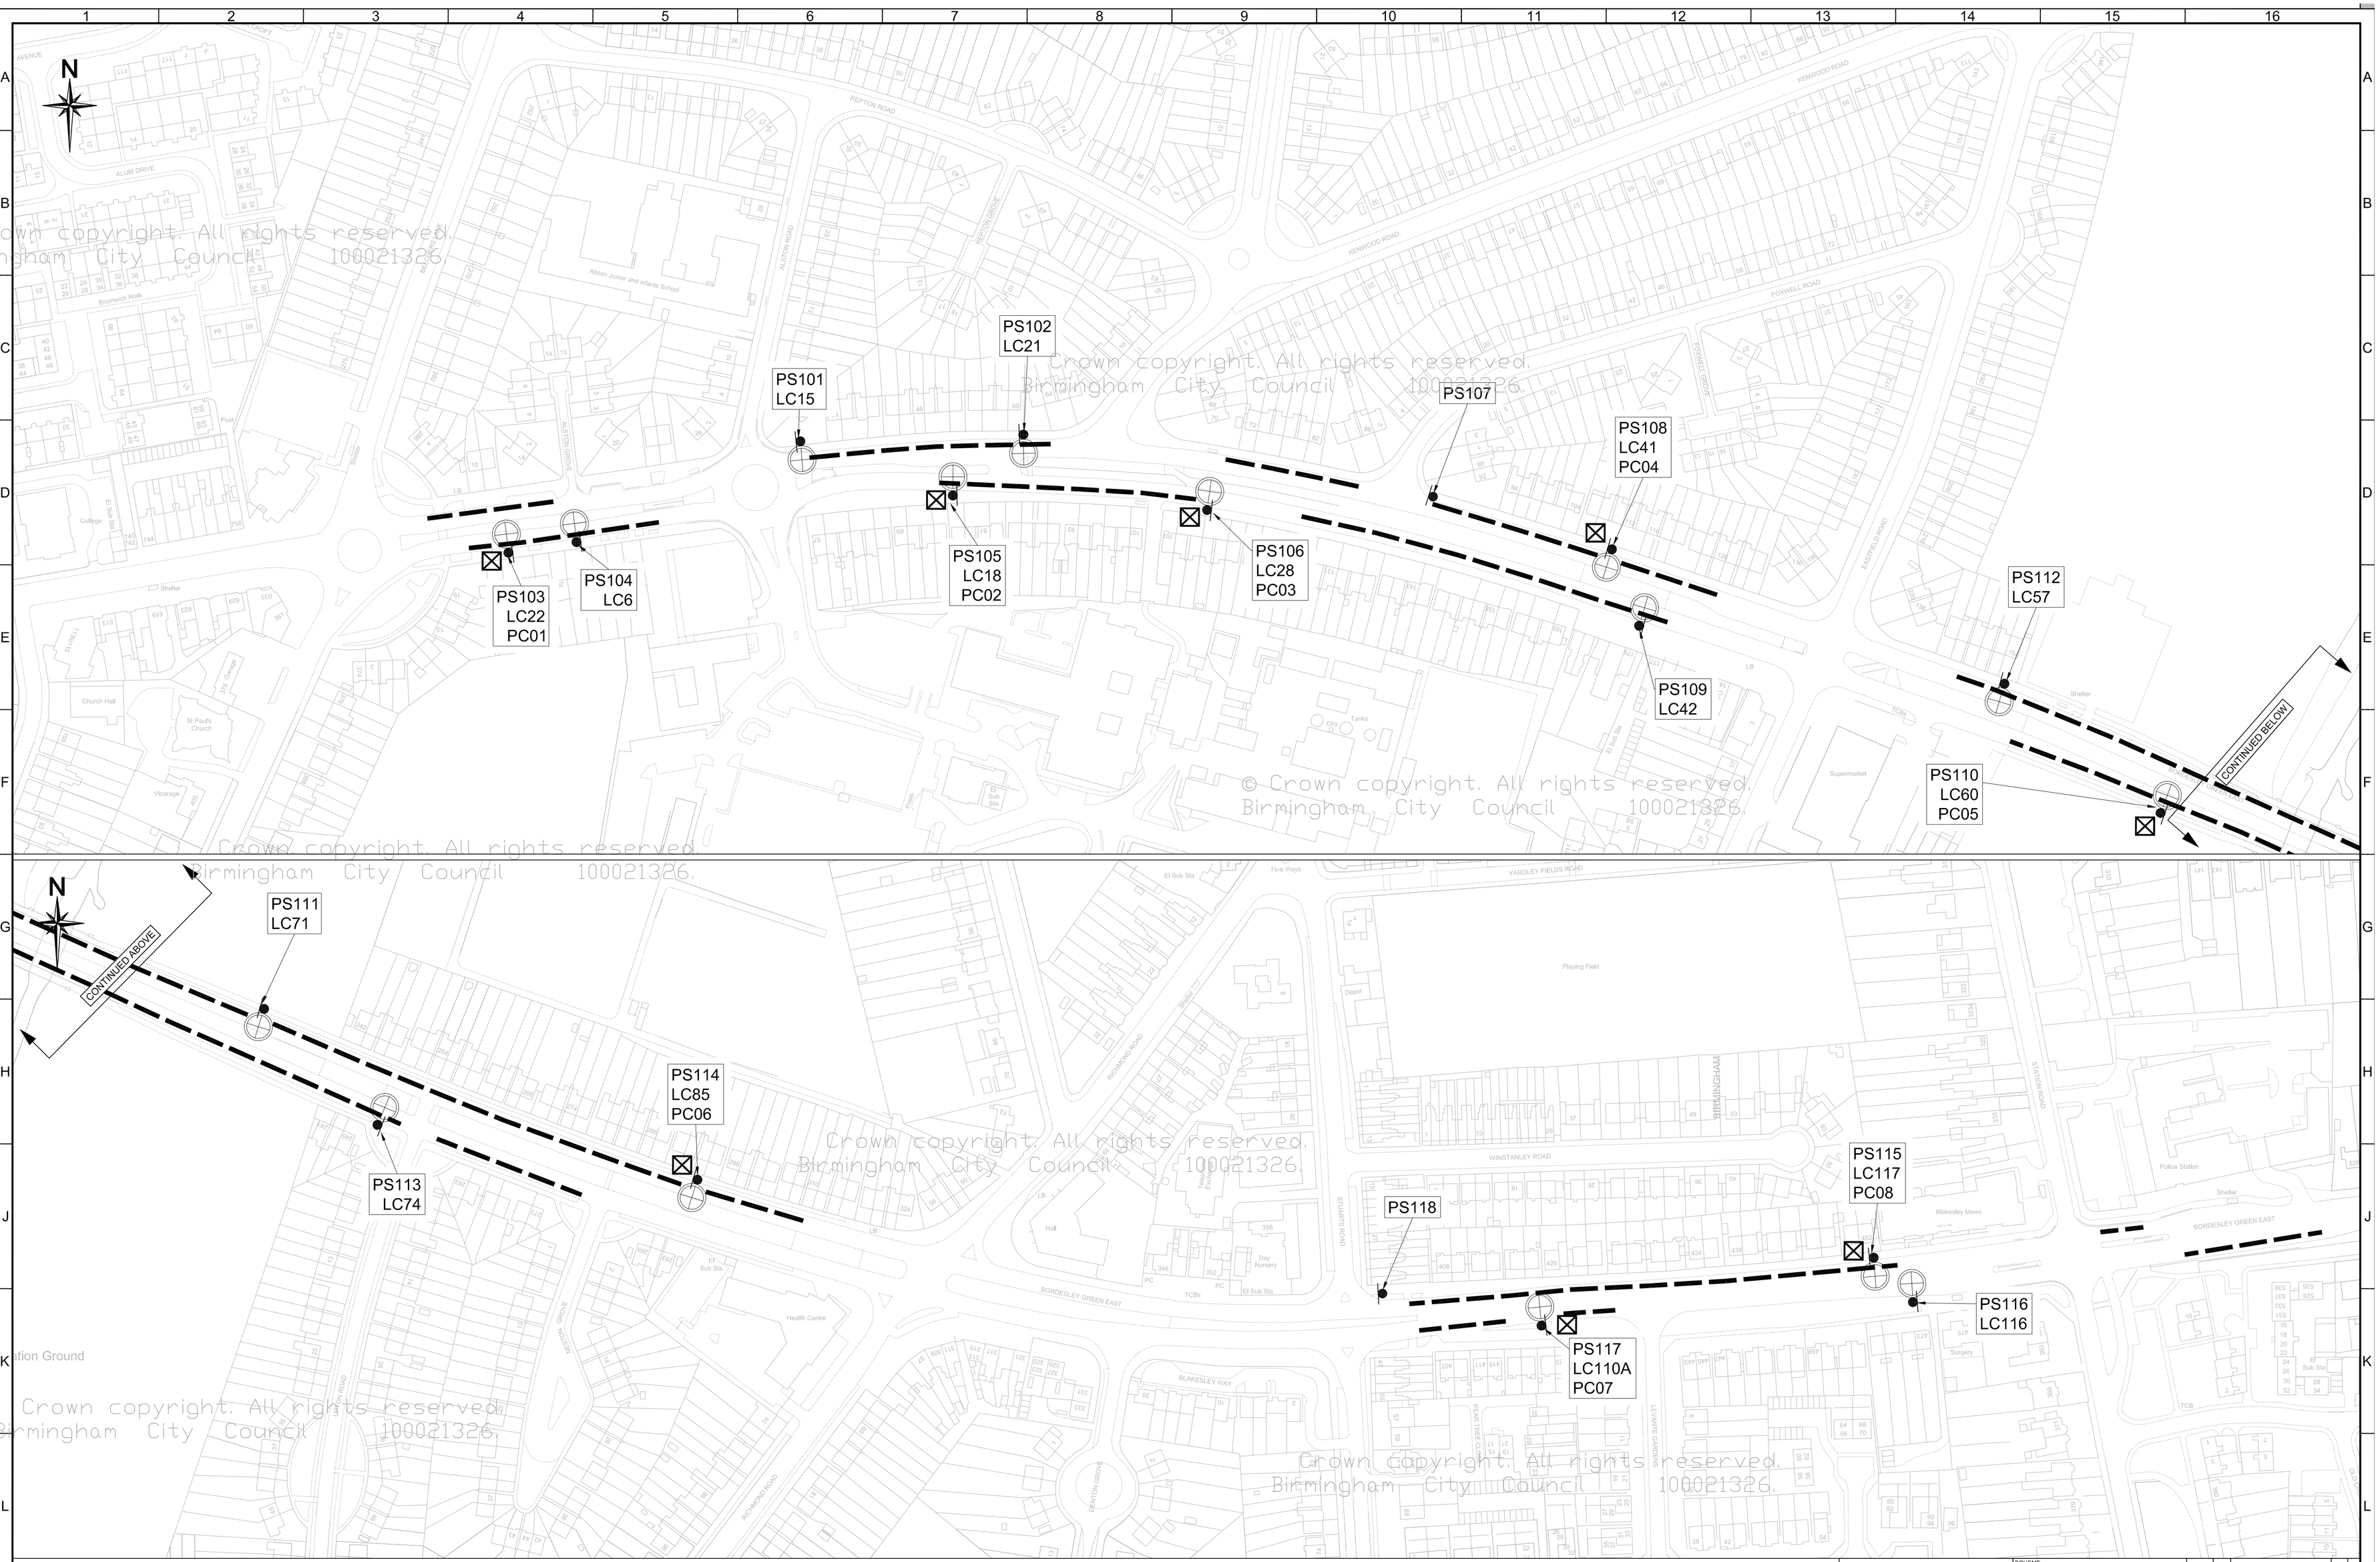

Key:-

- Proposed enforcement camera site
- Proposed traffic sign
- Existing lighting column
- Existing bus lane

Birmingham City Council
ANNE SHAW
ASSISTANT DIRECTOR
TRANSPORTATION AND CONNECTIVITY
1 LANCASTER CIRCUS
BIRMINGHAM B4 7DQ

SCHEME: BUS LANE ENFORCEMENT

DRAWING: BORDESBLEY GREEN EAST ENFORCEMENT CAMERAS LOCATIONS

DATE	REV.	REVISIONS	DRN	PM

DRAWN	DESIGNER	PM	REVISION
NH 13/01/17	NR 13/01/17	NR 13/01/17	-

DRAWING STATUS: GENERAL
SCALE: 1:1250
DWG. No: CA-02552_S4_001

bsi. ISO 9001 Quality Management

This map is based upon Ordnance Survey material with the permission of Ordnance Survey on behalf of the Controller of Her Majesty's Stationery Office Crown copyright. Unauthorised reproduction infringes Crown copyright and may lead to prosecution or civil proceedings. B.C.C. Licence No 100021326 Date 2016

FILE PATH - X:\Commissions\CA-02552 Bus Lane Enforcement Review\Drawings II\04 Bordesley Green\02. Working Drawings\G_CA-02552_S4_001 Rev- Enforcement cameras locations.dwg

A1